THE GLOBE LEGAL WRAPPER. Patented Feb. 11, 1890. FIRST QUALITY.
DIRECTIONS.—Eliminate the metal points—attach the manuscript—then bend the points down flat—dampen the gummed flap and stick it down—this fastens the paper and hides the metal.

Declaratory Resolution

No. 370

Opening and Extending Garden St. across the right-of-way of the P. Pt. Wh. & L. R. R.

Plat approved Oct. 20th 1913

Res. adopted Oct. 20th 1913

Res. confirmed Nov. 20th 1913

Assessment Roll approved Dec. 4th 1913

Ass't. Roll confirmed Dec. 26th 1913

DECLARATORY RESOLUTION NO. 270-1913.

For the opening and extending of Garden Street across the right-of-way of the Pittsburgh, Fort Wayne and Chicago Railway Company, leased by the Pennsylvania Company, also for the elimination of the jog in Garden Street, North of said Railway Companys right-of-way.

Resolved by the Board of Public Works of the city of Fort Wayne, Indiana, that it is desired and deemed necessary to open and extend Garden Street, in the city of Fort Wayne, Allen County and State of Indiana, from the south property line of the right-of-way of the Pittsburgh, Fort Wayne and Chicago Railway Company to the North property line of the right-of-way of the said Pittsburgh, Fort Wayne and Chicago Railway Company. Also for the elimination of the jog at the southern terminus of Garden Street at the North line of the Pittsburgh, Fort Wayne and Chicago Railway Companys right-of-way.

Said opening, extending and elimination to have a uniform width of fifty (50) feet to be made by condemning and appropriating for street purposes sufficient tracts and parcels of land described as follows to-wit; Commencing at a point on the East line of Garden Street, twelve (12) feet North of the North West corner of Lot No. 61 Swinneys Extended Addition, thence north on the East line of Garden Street(as laid ~~xxxxxxxx~~out in Swinneys Extended Addition) produced North across the right-of-way of the Pittsburgh, Fort Wayne and Chicago Railway to the North line thereof, thence west on said North right-of-way line fifty (50) feet, thence south parallel with the East line of Garden Street above described crossing said railway right-of-way to the south line thereof, thence east on said south right-of-way line fifty (50) feet to the place of beginning. Also commencing at the south east corner of Lot No. 4 Beyer Brothers Company Addition, thence west ten (10) feet, thence North east through portions of Lots Numbered 4-3-2 and 1 Beyer Brothers Company Addition and Lot No. 1 SwinneyPark Place Addition, to the North East corner of said lot No. 1 Swinney Park Place Addition, thence south on the west line of Garden Street to the place of beginning; also to vacate the following portions of Garden Street. Commencing at the south west corner of Lot No. 8 Beyer Brothers Company Addition, thence west ten (10) feet, thence north east to the north west corner of Lot No. 16 Swinney Park Place, thence south along the East line of Garden Street to the place of beginning.

All of the above described parcels of land and lots and parts of lots being situated in the North East ¼, Section 10 Township 30 North, Range, 12 East of the second principal meridian of Indiana.

All as shown by a plan of such proposed opening and extending and elimination of the jog of Garden Street as above described now on file in the office of the Department of Public Works of said city of Fort Wayne, Indiana.

The property which may be injuriously or beneficially affected by the opening, extending and eliminating of the jog of Garden Street as above described is described as all lots and parcels of land not occupied by streets or alleys lying south of Washington Boulevard, West of Nelson Street, North of Taylor Street and east of St. Mary's River.

All of said street and lots and lands affected by the opening and extending and elimination of the jog of that portion of Garden Street as above described is situated in the city of Fort Wayne, County of Allen and State of Indiana.

Adopted this 20th day of October, 1913.

G. H. Zimmerman

Geo. H. Lorch

E. J. Lowry

Board of Public Works.

Attest: H. W. Becker

Clerk.

PROPOSED PLAN FOR THE OPENING OF GARDEN STREET ACROSS THE P.F.W & C.RY. RIGHT OF WAY AND THE ELIMINATION OF THE JOG BETWEEN THE P.F.W.& C.RY. ON THE SOUTH AND SWINNEY PARK PLACE ON THE NORTH.

DEC. RES No. 270 - 1913

Scale 1" = 50'.

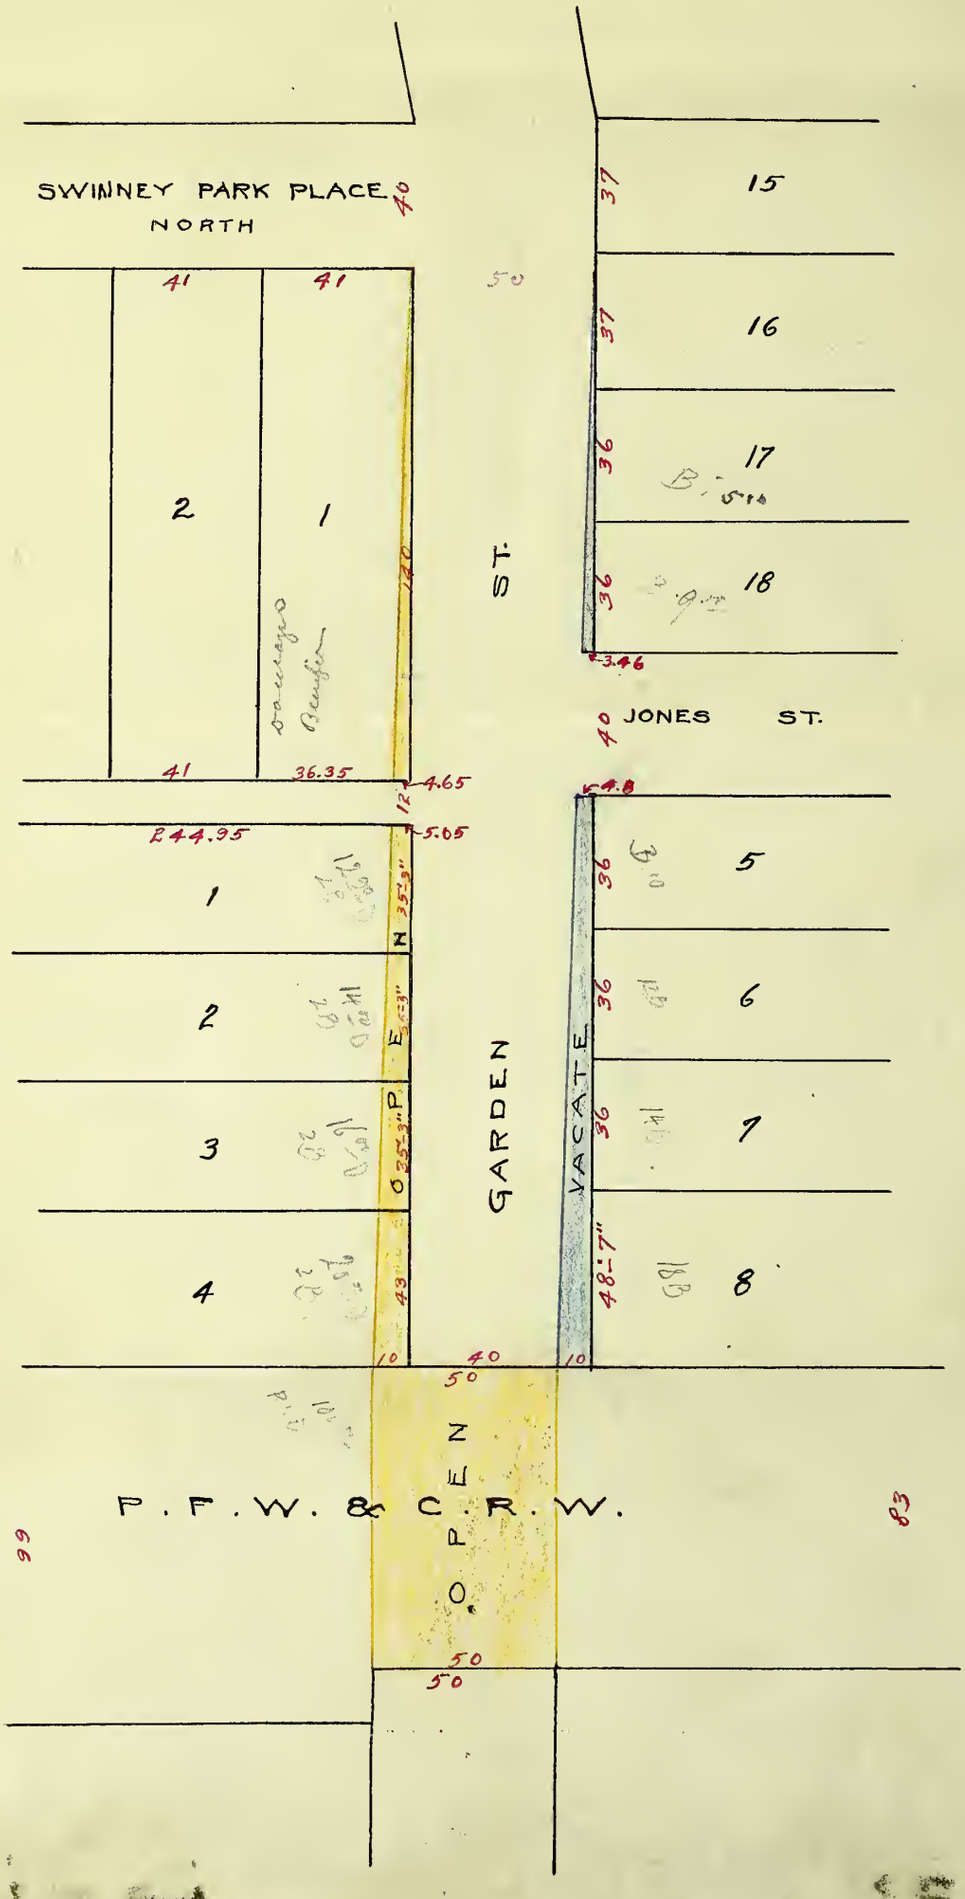

TO THE BOARD OF PUBLIC WORKS

OF THE CITY OF FORT WAYNE,

GENTLEMEN:-

We The undersigned resident property owners on Garden Street and in the intermediate vicinity there of are informed that a petetion has been filed to close Garden Street, over and across the right of way of the Pennsylvania Railroad, To the closing of this street we the undersigned remonstrate for the reason that public necessity requires that said crossing be maintained and that to close it would be only to sub~~reve~~serve an individual interest. The policy of the city is and should be to get new crossings and to hold on to what it now has. To close said crossing would be ~~no advantage~~ a damage to the property of the undersigned and likewise to the interest of the public.

Respectfully yours,

Edw. E. Nottinger 1323 Wall St
Theo Clark 1421 Wall St & 1431
Mrs Mary Bixler 1423 Wall St
T. J. Didie 1503 Wall St
Aug Hoefelmeyer 1512 Sweney ave.
Mary M Hines 1507 Wall St
Mrs Ed Deffenbaugh 1527 Wall St
[illegible] 1516 Sweney Ave
C. Krueke 1436 Lawrence [illegible]
Mrs Wilhelmine Seamyer 1320 "
Wilhelmina Volkening 1312 Sweney ave
F. Dillemeyer 1298 Sweney Ave.
S. Fiemann 1301 Wall St

Andrew Otter 1215 Walk St.

Jo Bonhomier 1317 Walk St.

Jonas Finlayson 1225 Walk St.

Chas L Baker

William Haag 1125 Garden St.

C. H. Stillmann

Stillmann

Form 3-3000-3-5 07

PETITION

Fort Wayne, September 6 1910

TO THE BOARD OF PUBLIC WORKS OF THE CITY OF FORT WAYNE:

Gentlemen:

The undersigned, owners of real estate respectfully ask for a Crossing ~~from~~ to respectfully petition for the passage of a resolution providing for the opening of Garden Street across the Penn. Tracks and providing for a crossing — connecting said Street from said points.

Henry Roembke 1329 Wall St
Engel Edwards 1316 Wall st
G.W. Kennedy 1528 Wall st.
Chas F. Eichel 1505 Swinney Ave.
Christian Gillman 1516 Swinney Ave
J. C. Lahmeyer 1440 Swinney Ave
J. Sorsheyer 1428 Swinney Ave
Le Roy Zellers
Jared Chentenber
Jacob H. Fisher
Bernard Kouvand 1329 Swinney ave
Wm J. Schmidt 1311 Swinney Ave
Wm Kaade 1223 Swinney Ave
F. Sagers
David Mayer
Christ Schreumann 1208 Wall Street
Dorothea Rodenberg 1212 Wall Str.
William C. Reuter 1226 Wall
[illegible] 1305 Wall St.
[illegible] Dasa State 1315 Wall St
[illegible] 1129 [illegible]
Henry Kuber 1117 Gardin St
Frank Kraus 1524 Wall
Frank [illegible] 1508 Wall St
Edward Schmidt 1512 Wall St
Paul Fink 1232 Swinney Ave
Anthony Walter 1333 Wall St.
August Hilsee 1222 Swinney Ave
Wm F. Schneider 1223 Wall St

Petition for Passage

of a Resolution for

from

to

Filed With the Board of Public Works

JOURNAL CO., PRINTERS, FORT WAYNE, IND.

Fred Snake
W. F. Nalde 1404 Swinney ave
J. H. Hille 1236 Wall
H. F. Dotson 1218 Wall St.
Jno. B. Miller
H. H. Lindenberg 1204 Swinney
C. F. Pentzdale
Jos. Miller 1105 Lounge
Bert Buttinger 1230 Swinney ave
L. H. Lindenberg 1010 Stoffler St
Fred Rennette
[illegible] 1401 [illegible]
[illegible] 1317 [illegible]
Jno. Beckle 1407 Swinney ave.
[illegible] 1411 Stoffler Ste
Wm. F. Vollmer 1440 Fulton
Jno. H. Sellers 1410 Stoffler St.
George J. Smelcer 1446 Stoffler St.
[illegible] 1410 Stoffler

[illegible] 1332 [illegible]
John J. Boston 1447 Stoplet
C. F. Kramer 1425 Stoplet St.
Ira Myers. 1415 Stoplet St.
[illegible]
[illegible]
Emil Brand
[illegible]
Karl F. Busch

[illegible] C. Ebe 1205 Stoplet St
[illegible] 1219 Sayre St
[illegible] E. Ruff
[illegible] Thos. Neuhart 1210 Sayre Ste
[illegible]
Friedrich Eisenmacher Terre Haute
Otto Albrecht
J. Gomrel
H. C. Nalda
A. Meyer
[illegible]

Conrad Meyer 1206 Hall –
Law agent 835 W. Creighton.

Remonstrance

~~Petition~~ for Passage

of a Resolution for

Vacating Garden Street across Penn. R.R. of-Way.

from

to

Filed With the Board of Public Works

Sept. 15th 1910

JOURNAL CO., PRINTERS, FORT WAYNE, IND.

Form 3-3000-3-5

PETITION

Fort Wayne, _____

TO THE BOARD OF PUBLIC WORKS OF THE CITY OF FORT WAYNE:

Gentlemen:

The undersigned, owners of real estate _____, *from* _____ *to* _____ *respectfully petition for the passage of a resolution providing for*

Assessed
$224.54

Paid in full
Apr 24, 1917

W. C. BAADE
CITY CONTROLLER

De

C

.....

.....

Gentlemen:

IN THE MATTER OF THE OPENING OF GARDEN

STREET.

RESOLUTION NO. 270.

TO THE BOARD OF PUBLIC WORKS

OF THE CITY OF FORT WAYNE:-

Comes now the Pennsylvania Company and the Pittsburgh, Fort Wayne and Chicago Railway Company, owners of real estate to be affected by Resolution No. ~~269~~ 270, with relation to the opening of Garden Street across the right of way and tracks of these remonstrants, and respectfully remonstrate against any further action of the Board of Public Works in the matter of the improvement Resolution No. ~~269~~ 270, providing for the opening of said Garden Street, for the following reasons:-

First:- That the same will not be of public utility.

Second:- That it is entirely unreasonable and unnecessary that any physical crossing be established, at this time, between College Street, in the City of Fort Wayne and the St. Mary's River west thereof;

Third:- For the further reason that these remonstrants contemplate the raising of their tracks and the bridge over the St. Mary's River, about ten feet, in the near future, and that, if any crossing is to be made across these remonstrants' right of way and railroad tracks, the same should be made at a point further west of Garden Street.

Respectfully submitted

Pennsylvania Company,
Pittsburgh, Fort Wayne and Chicago Railway Company,
by Leonard Rose Bauer
their attorneys.

IN THE MATTER OF THE

OPENING OF GARDEN STREET,

RESOLUTION NO. ~~269.~~ 270

REMONSTRANCE BY THE

PENNSYLVANIA COMPANY,
and
PITTSBURGH, FORT WAYNE
and CHICAGO RAILWAY
COMPANY.

LEONARD, ROSE & ZOLLARS
ATTORNEYS

for remonstrators.